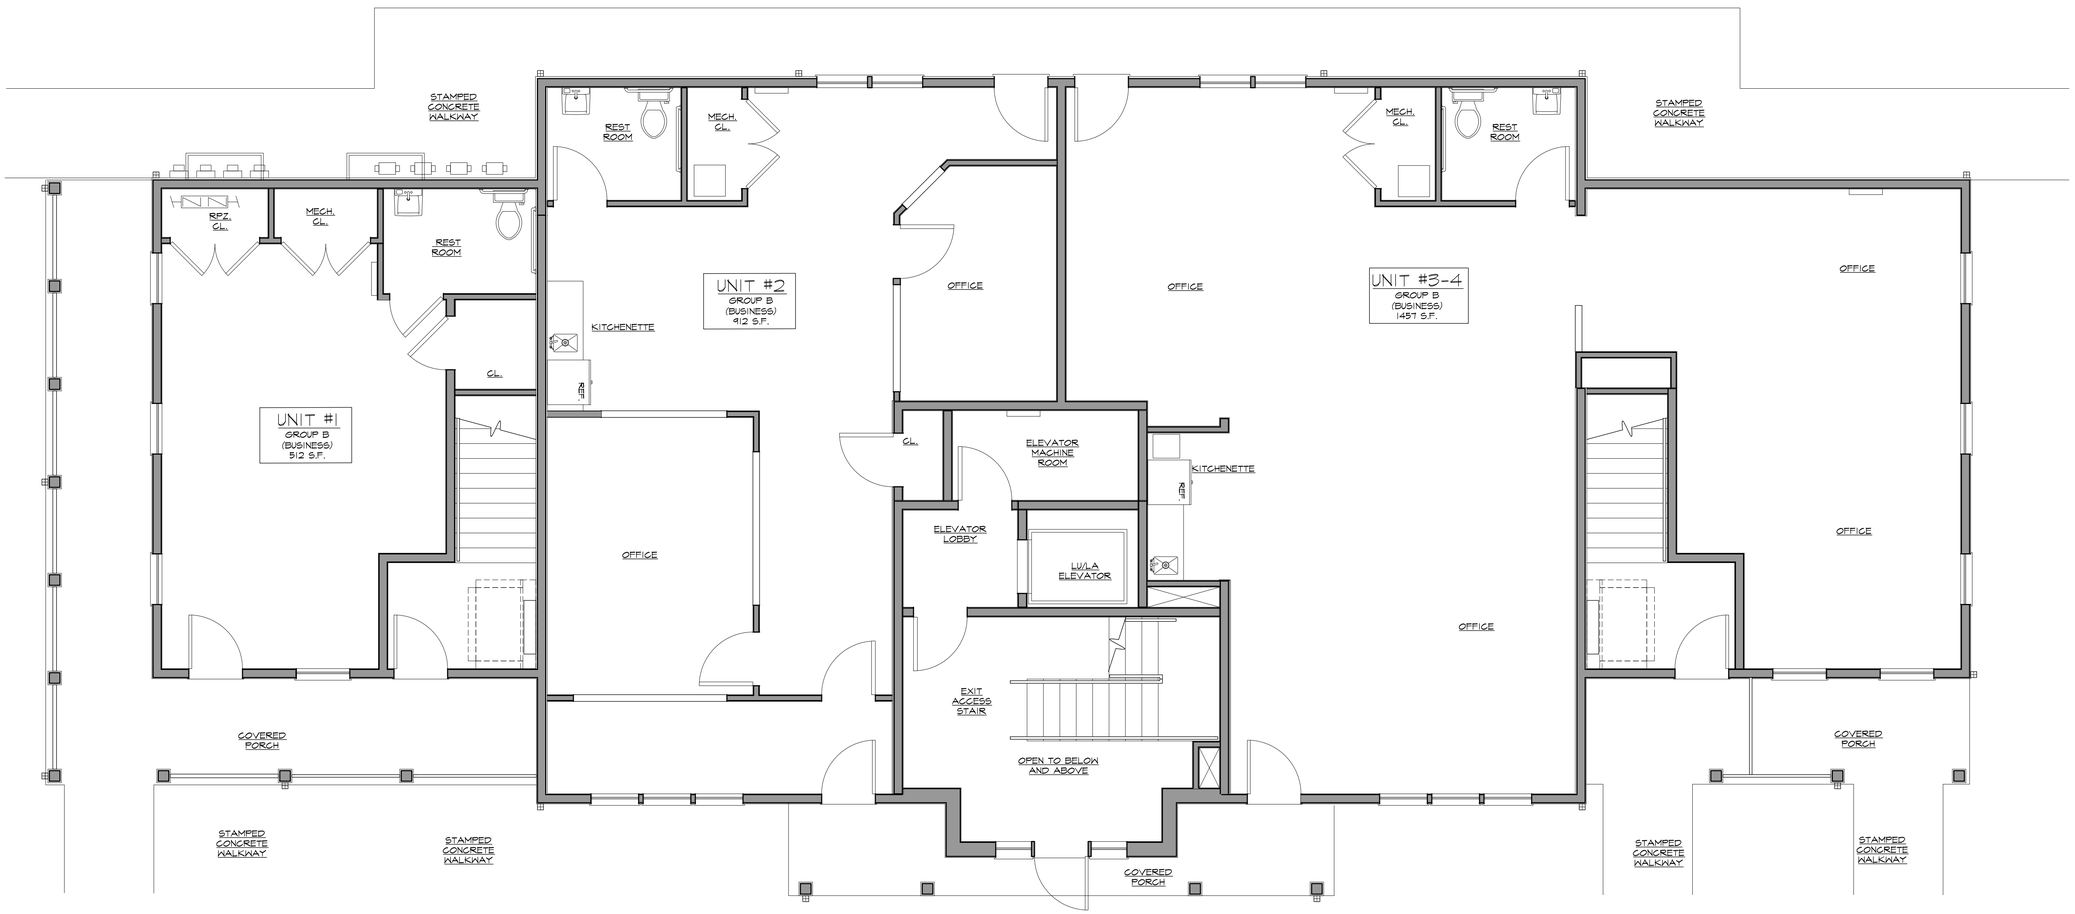

FIRST FLOOR PLAN - LAYOUT

SCALE: 1/4" = 1'-0"

James M. Bouler, R.A., A.I.A. | Nicholas J. Pfluger, R.A., A.I.A.

BOULER PFLUGER ARCHITECTS, P.C.

Bayshore Office: 85 E. Main St., Bayshore, N.Y. 11706 | O - (631) 969-3335

www.bparchs.com | bpa@bparchs.com

REVISIONS

PROJECT:

THE LOFTS ON OCEAN

6-8 OCEAN AVE,
BAY SHORE, N.Y. 11706

DRAWING TITLE:

####################

PAGE:

A201.04

DATE: 3/5/18

JOB #: BPA-16-0049

PROJECT NORTH

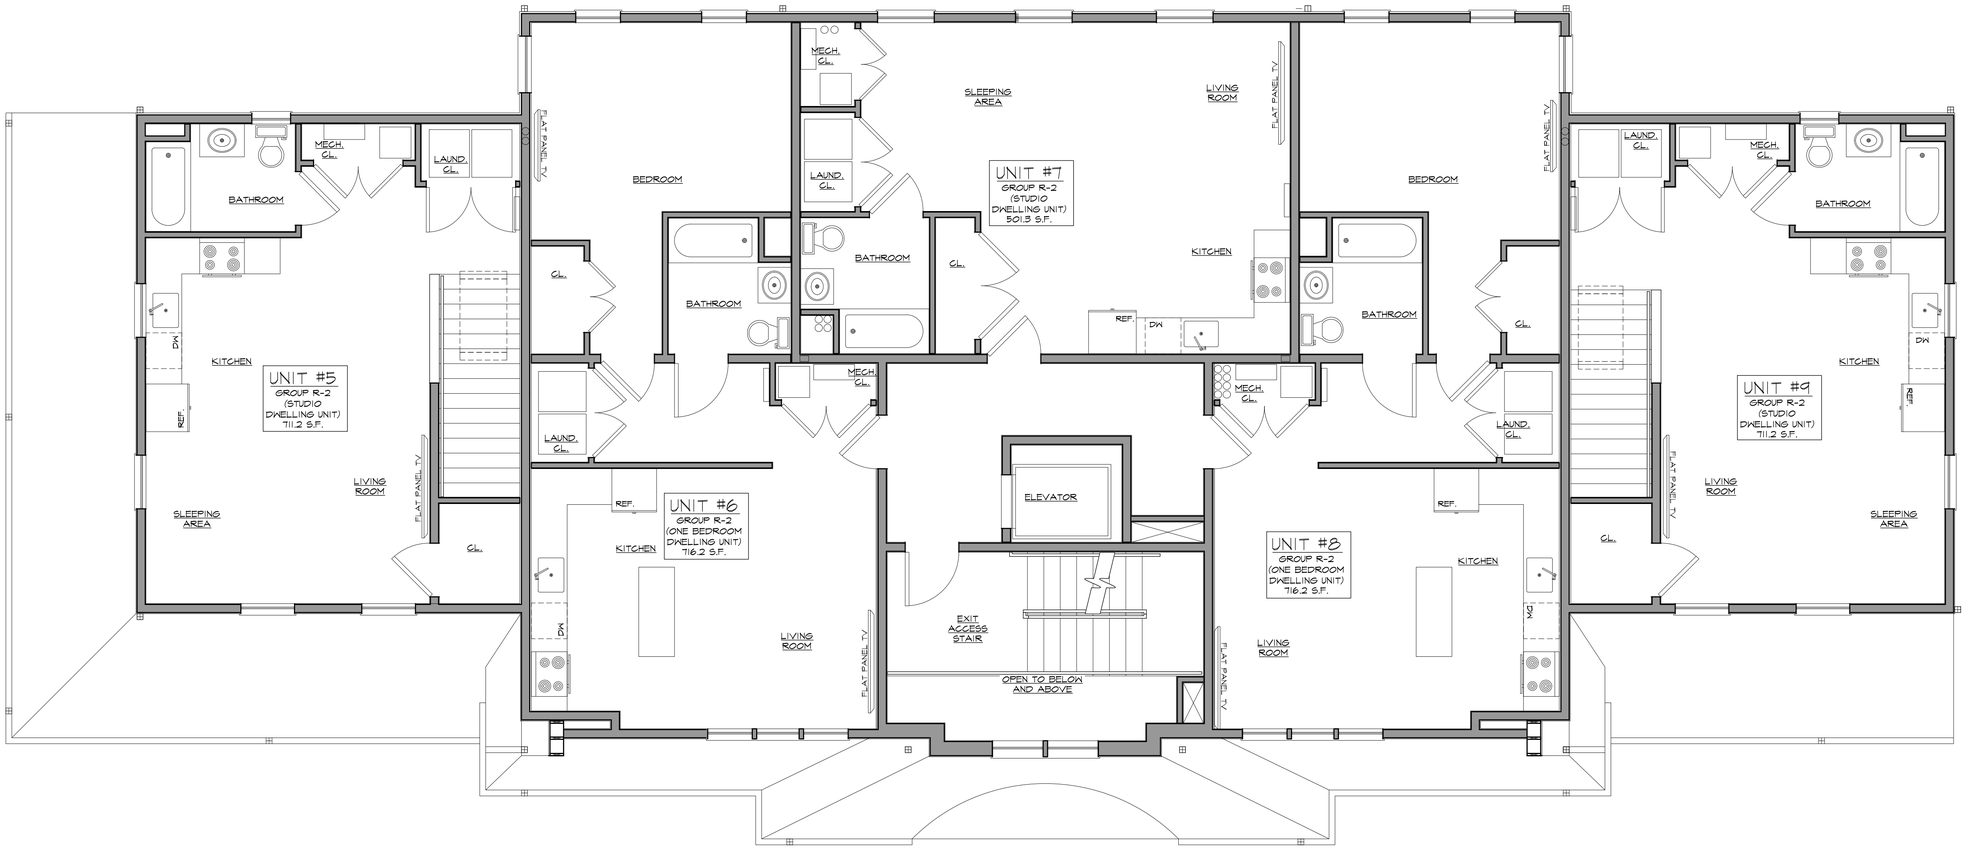

SECOND FLOOR PLAN - LAYOUT

SCALE: 1/4" = 1'-0"

James M. Bouler, R.A., A.I.A. | Nicholas J. Pfluger, R.A., A.I.A.

BOULER PFLUGER
ARCHITECTS, P.C.

Bayshore Office: 85 E. Main St., Bayshore, N.Y. 11706 | O - (631) 969-3335
www.bparchs.com | bpa@bparchs.com

REVISIONS

PROJECT:

THE LOFTS ON OCEAN

6-8 OCEAN AVE,
BAY SHORE, N.Y. 11706

DRAWING TITLE:
####################

PAGE:
A202.04

DATE:
3/5/18

JOB #:
BPA-16-0049

PROJECT NORTH

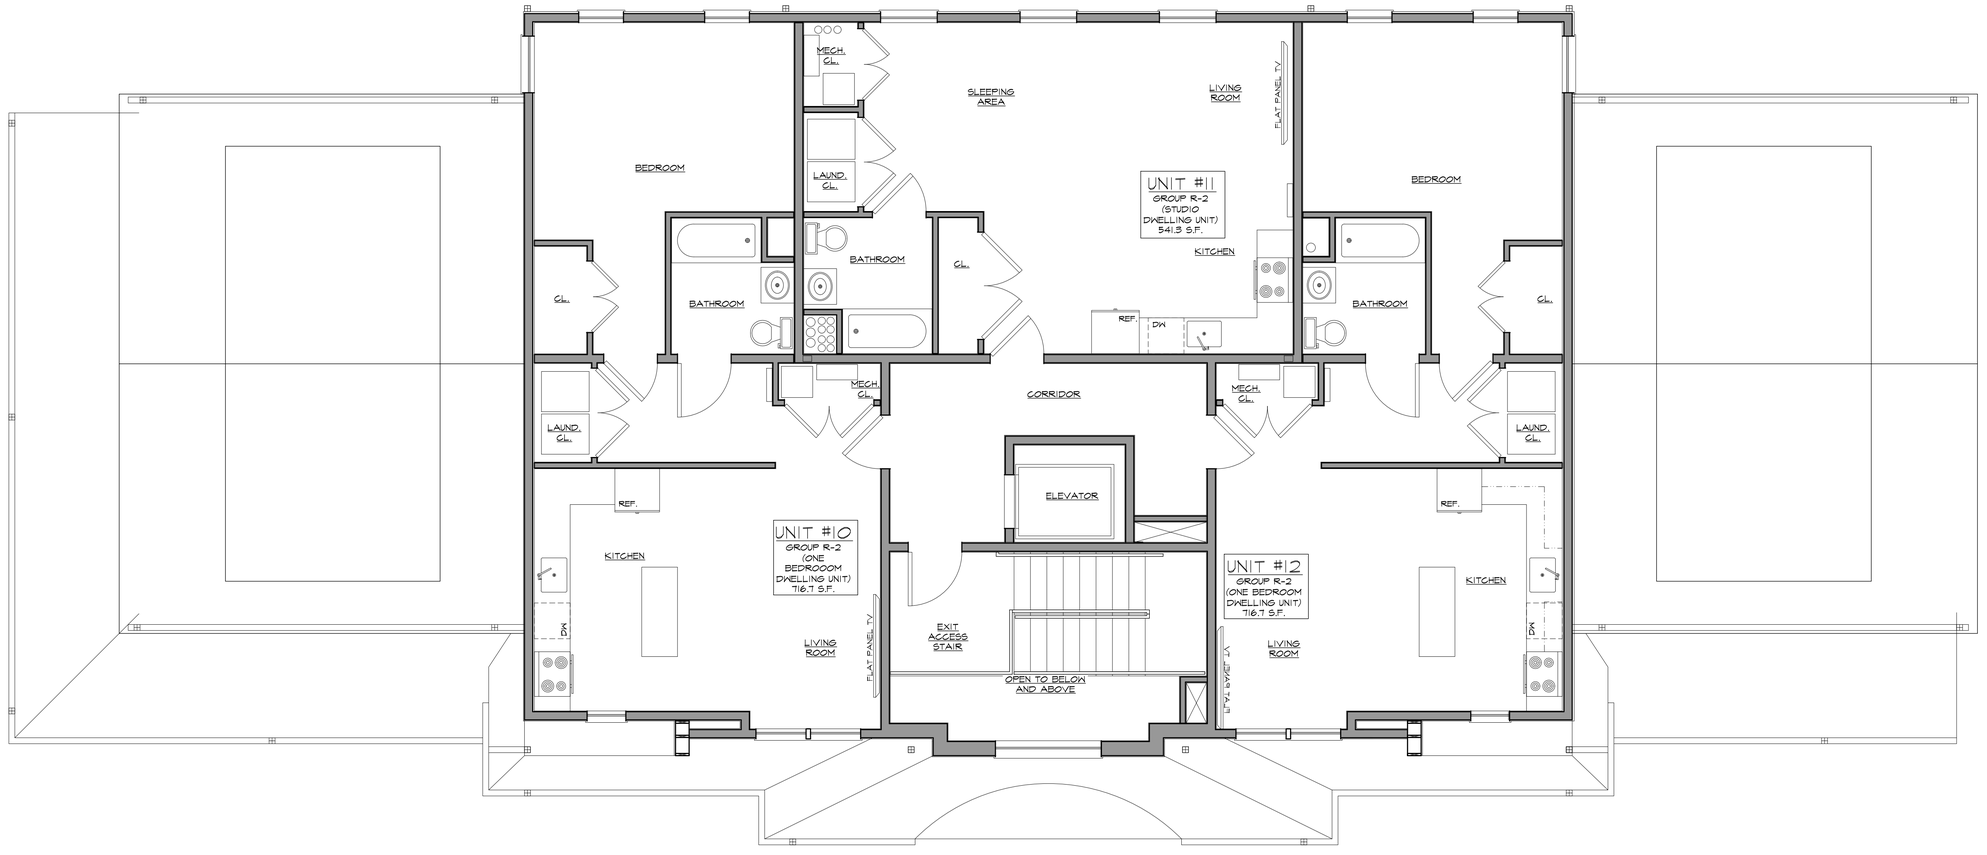

THIRD FLOOR PLAN - LAYOUT

SCALE: 1/4" = 1'-0"

James M. Bouler, R.A., A.I.A. | Nicholas J. Pfluger, R.A., A.I.A.

BOULER PFLUGER
ARCHITECTS, P.C.

Bayshore Office: 85 E. Main St., Bayshore, N.Y. 11706 | O - (631) 969-3335
www.bparchs.com | bpa@bparchs.com

REVISIONS

PROJECT:
THE LOFTS ON OCEAN

6-8 OCEAN AVE,
BAY SHORE, N.Y. 11706

DRAWING TITLE:
####################

PAGE:
A203.04

DATE:
3/5/18

JOB #:
BPA-16-0049

PROJECT NORTH